G1/643/13

Office of the
Nizamabad Municipal Corporation
NIZAMABAD-503 003 (A.P.)

NOTE.
This is only a Municipal Corporation Sanction for construction, with out prejudice, to any body's civil right over the land.

ON CONDITIONS
Of G.O.Ms. No.168 MA,
Dt: 07-04-2012

Valid for the period of (3) years from the date of issue.

The applicant should construct 4'X4'X4' sized rain water harvesting structure at any corner of the premises building in his plot at his own


SANCTIONED.

31/5/14


FOR: COMMISSIONER
Nizamabad Municipal Corporation
NIZAMABAD.

31/5


SECTION ON "XY"

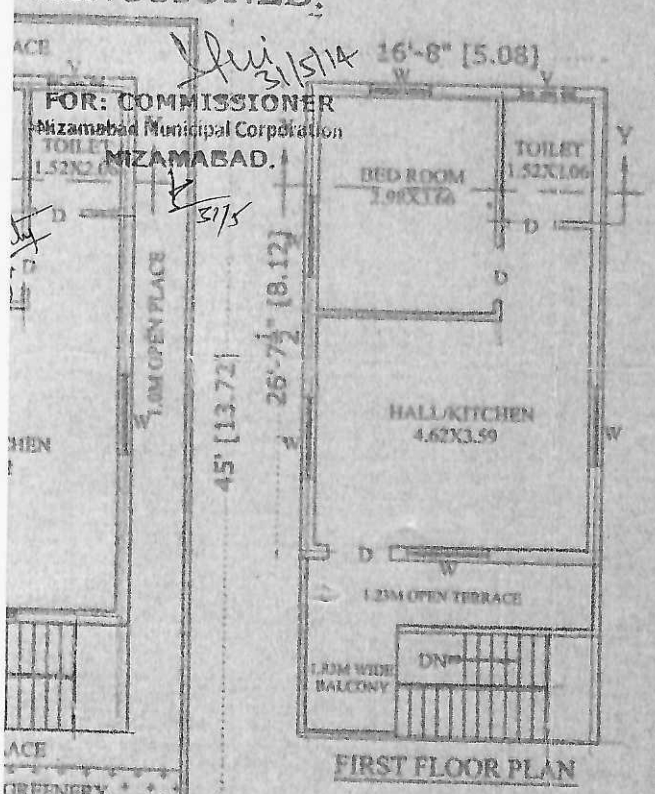


FIRST FLOOR PLAN

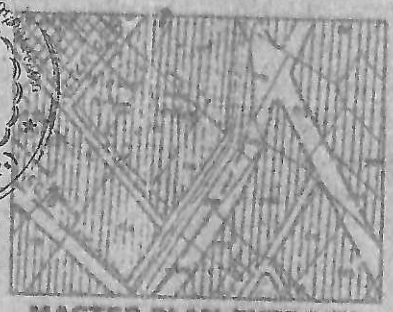

MASTER PLAN EXTRACT
SCALE 1"=400'-0"

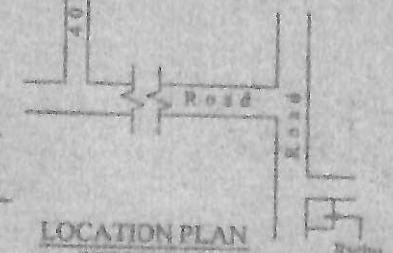

LOCATION PLAN
(NOT TO SCALE)

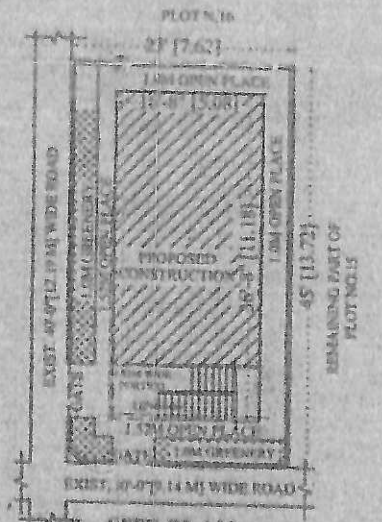

SITE PLAN
(SCALE 1:200)

SPECIFICATIONS

FOUNDATION	ISOLATED FOOTINGS
BASEMENT	C R S MASONARY
ROOF,COLUMNS,BEAMS	RCC 1:2:4
SUPER STRUCTURE	BRICK IN C.M
FLOORING	MARBLE
JOINERIES	BEST TEAK WOOD

NORTH

INDEX
PROPOSED
EFFECTED
DISMANTLED
SCALE (1:100)

OPENINGS

DOORS	1.00 X 1.98	0.76 X 1.98
WINDOWS	1.22X 1.22	1.22 X 0.76

SCHEDULE OF AREAS

TOTAL PLOT AREA	:	125.00 SQ YDS 104.51 SQ MTS
EFFECTED AREA	:	----------
NET PLOT AREA	:	----------
PROP. G.F PLINTH AREA	:	56.79 SQ MTS
PROP. F.F PLINTH AREA	:	41.25 SQ MTS
OPEN PLACE AREA	:	47.72 SQ MTS
LENGTH OF COMPOUND WALL:		42.68 RMTS

APPLICANT SIGN.

ENGINEER SIGN

ABDUL KHALEEL HASAN
Licensed Surveyor No. D2/5144/2003
MUNICIPAL CORPORATION
NIZAMABAD.
Cell: 9440020261
Renewal No.

G THE PROPOSED CONSTRUCTION OF R.C.C ROOFED GROUND AND
AL BUILDEING IN PART OF OPEN PLOT NO. 15, (TOWARDS
NO.100/1988, BEING (PART OF THE LAND COMPRISED LIES IN SY.NO.
TED IN WARD NO.(6), BLOCK NO.(23), NEAR TO HOUSE NO.(6-23-667)
NEAR NEW NGO'S COLONY) NIZAMABAD.
A MADHU S/O. A.BABU RAO.

DRAWN BY

Er. Ravi Krishna cell.9000005960

R.K BUILDERS
ARCHITECTS & ENGINEER
N.T.R CIRCLE, NIZAMABAD.