

PHOTOGRAPHS OF THE PROPERTY OWNED BY SH. RAHUL SURI S/O SH. GURCHARAN SINGH S/O SH. KARNAIL SINGH SITUATED AT HOUSE CUM PLOT NO. 47/2-48 & MC NO. B-24-3280 AND B-24-3280/1, MAHAVIR JAIN COLONY, STREET NO.3, SUNDAR NAGAR, TEHSIL & DISTT. LUDHIANA.

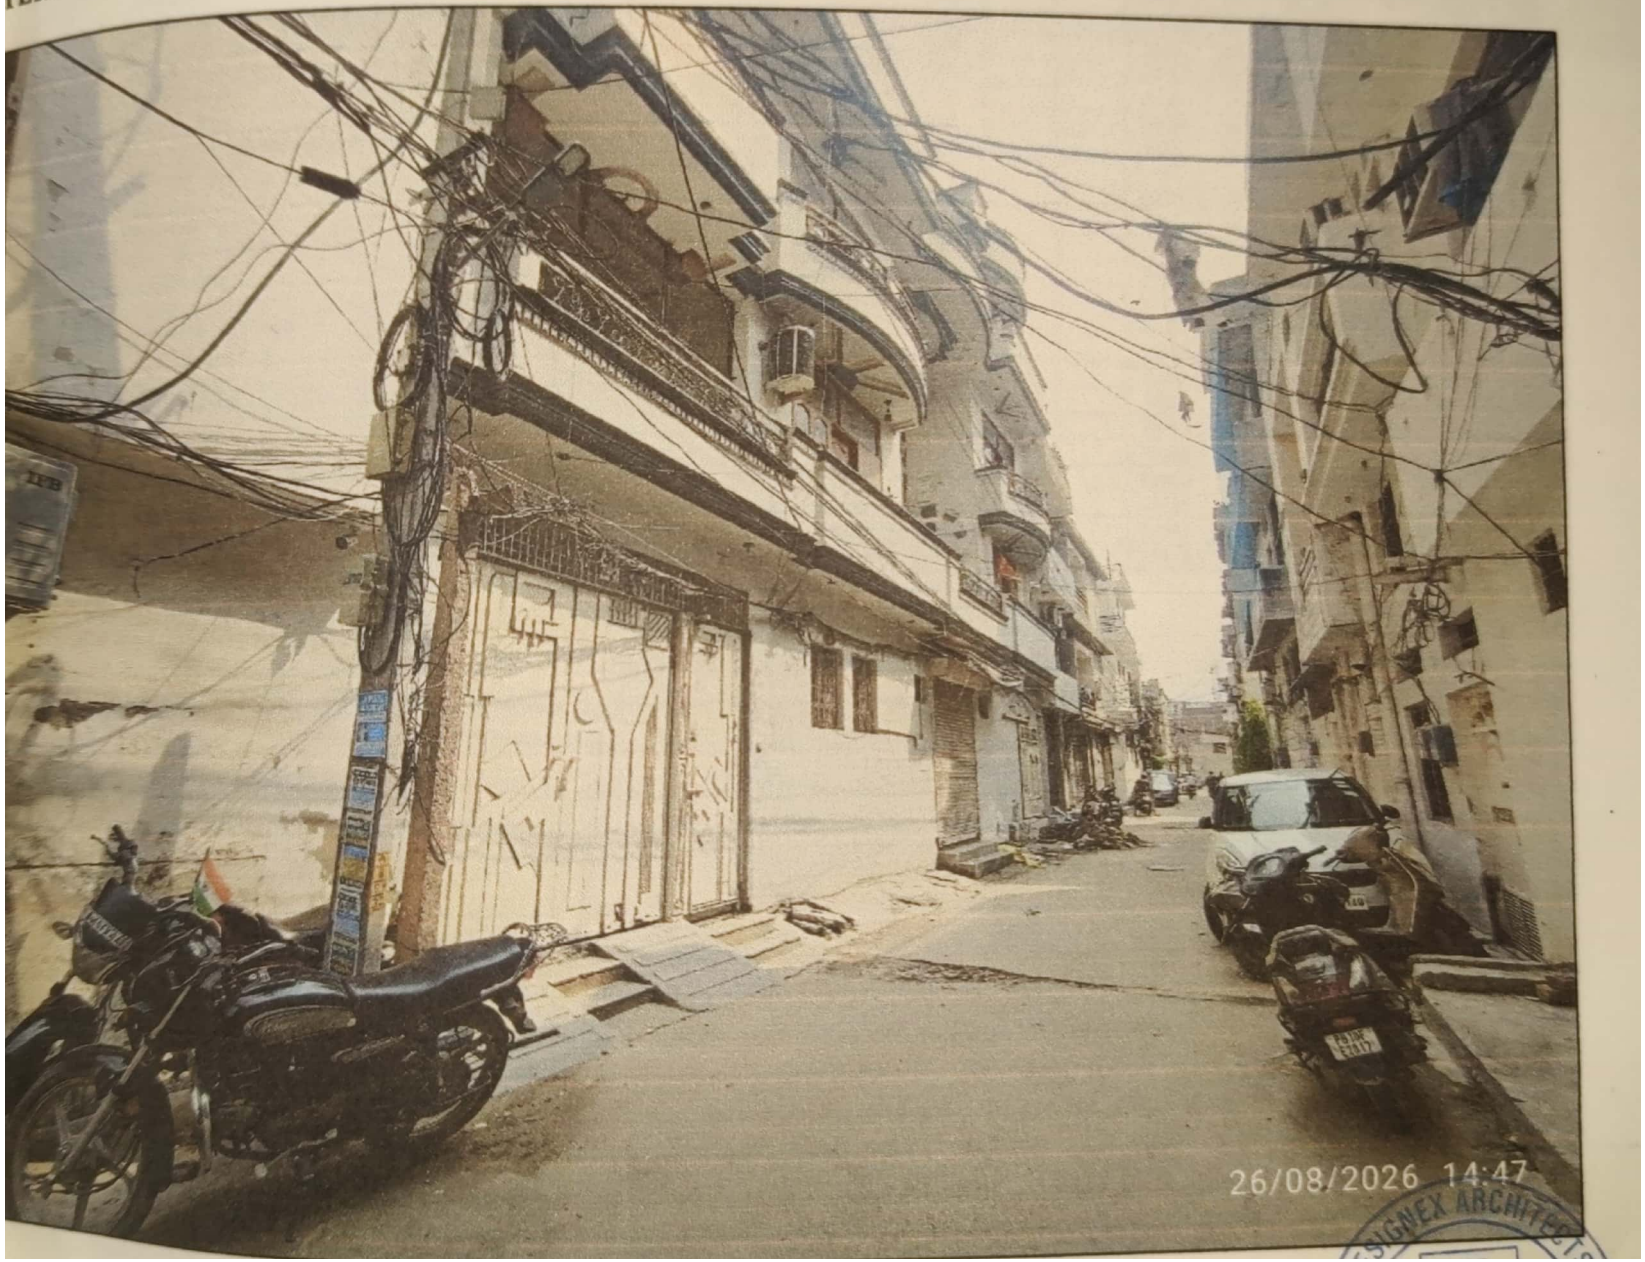

Scanned with OKEN Scanner

GOOGLE MAP

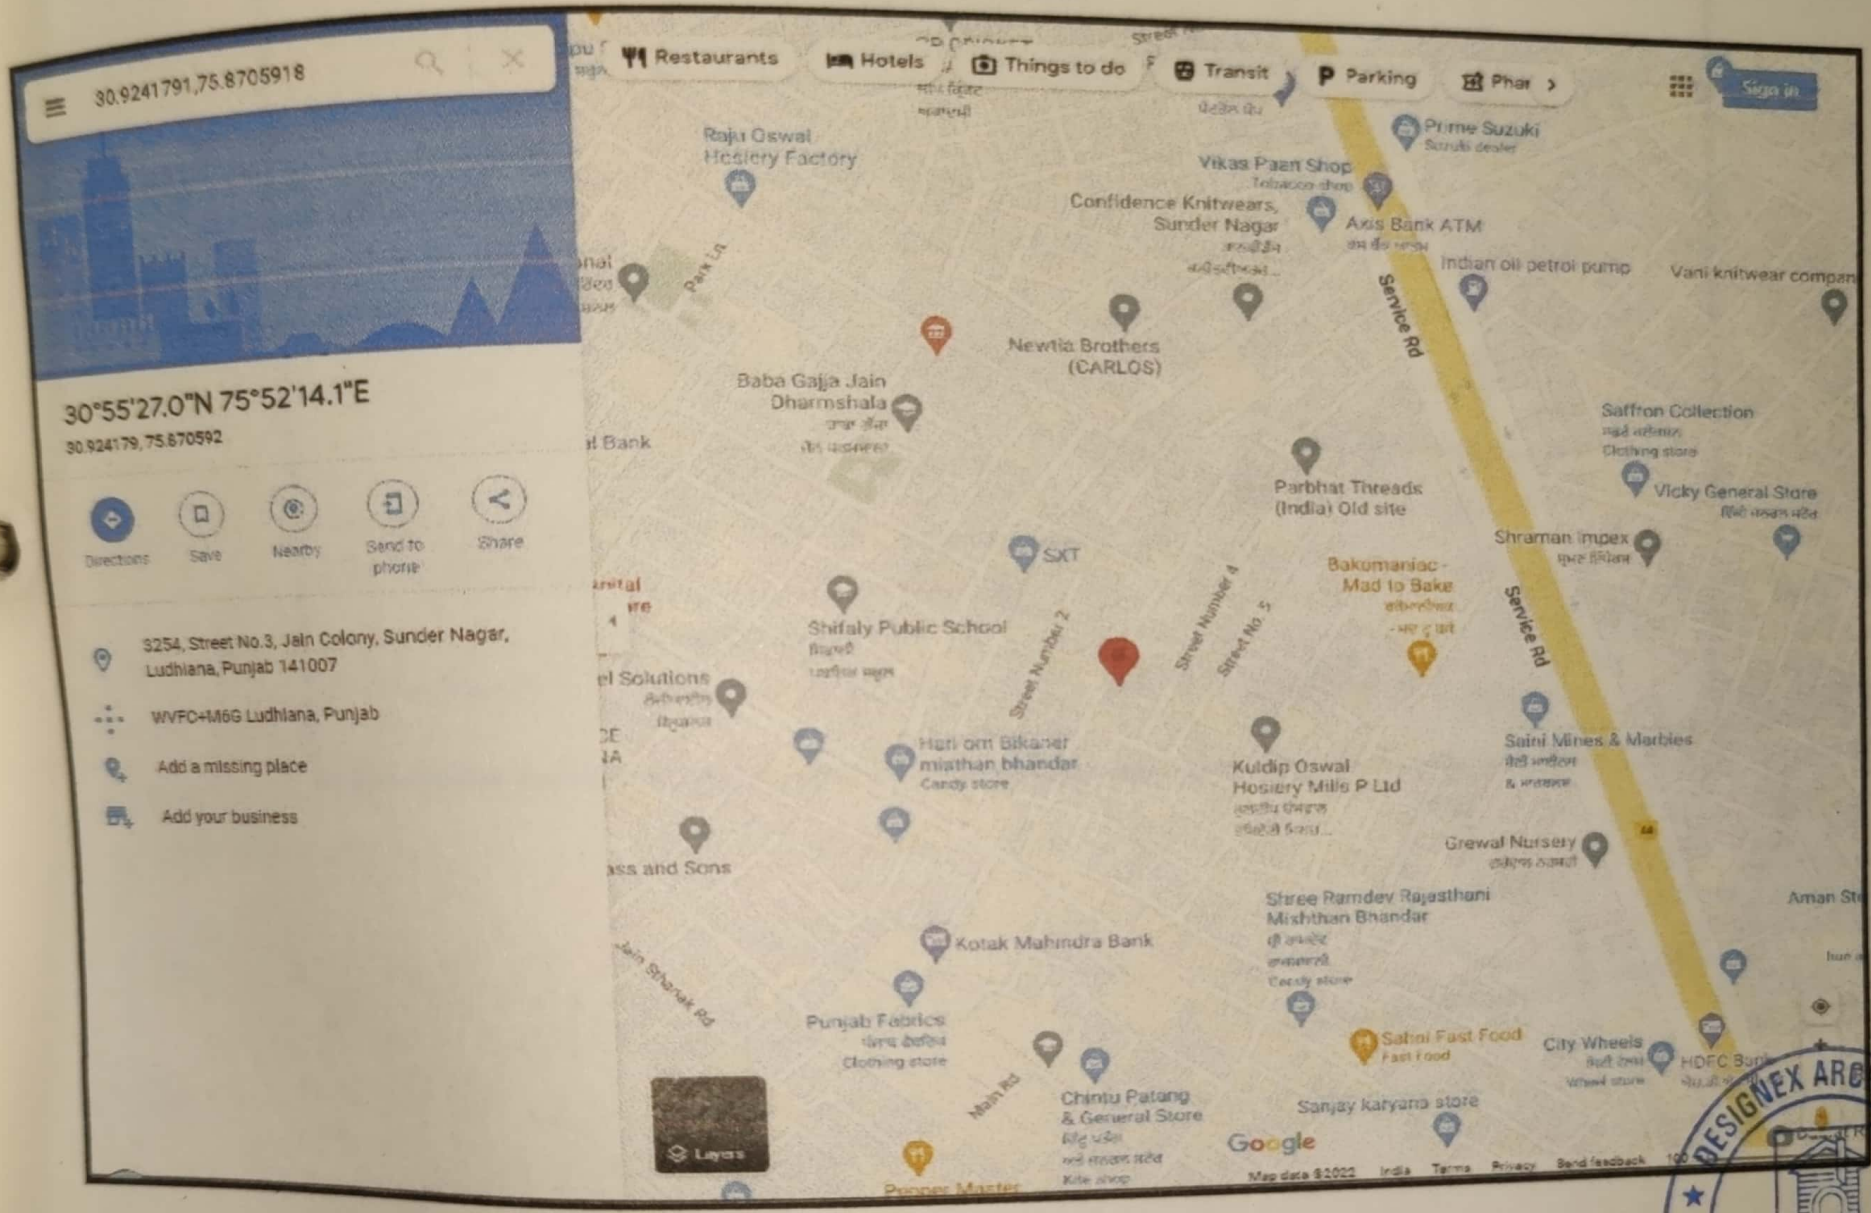


COORDINATES - 30.924379, 75.870592

DESIGNEX ARCHITE
41-J, SARABHA NAGAR
AR. SANJAY GOE
09814009456

Scanned with OKEN Scanner

SITE PLAN OF THE PROPERTY OWNED BY SH. RAHUL SURI S/O SH. GURCHARAN SINGH S/O SH. KARNAIL SINGH SITUATED AT HOUSE CUM PLOT NO. 47/2-48 & MC NO. B-24-3280 AND B-24-3280/1, MAHAVIR JAIN COLONY, STREET NO.3, SUNDAR NAGAR, TEHSIL & DISTT. LUDHIANA.

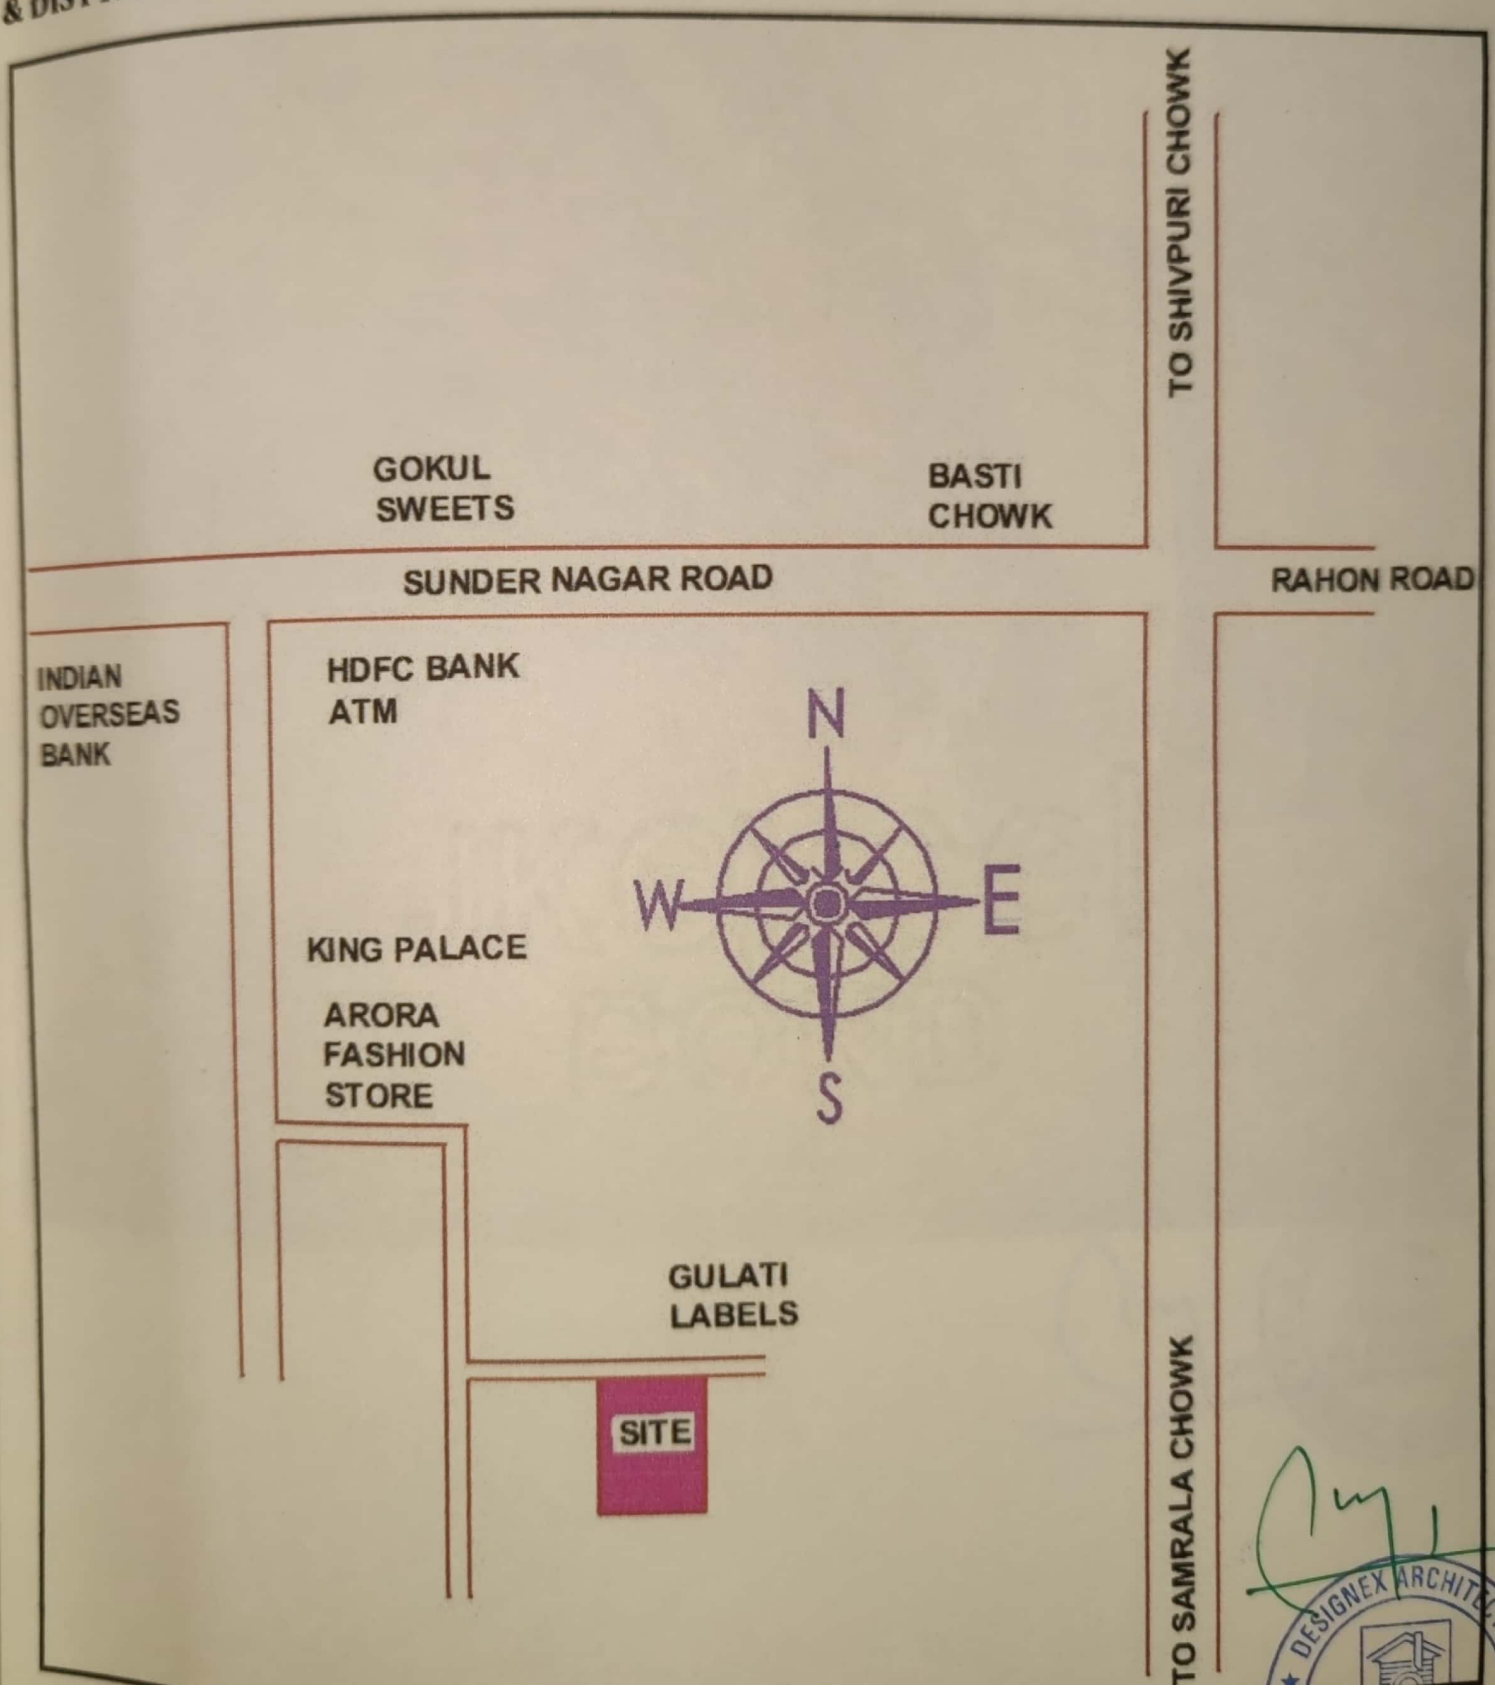

Scanned with OKEN Scanner